DLR BAY 10K ROAD RACE

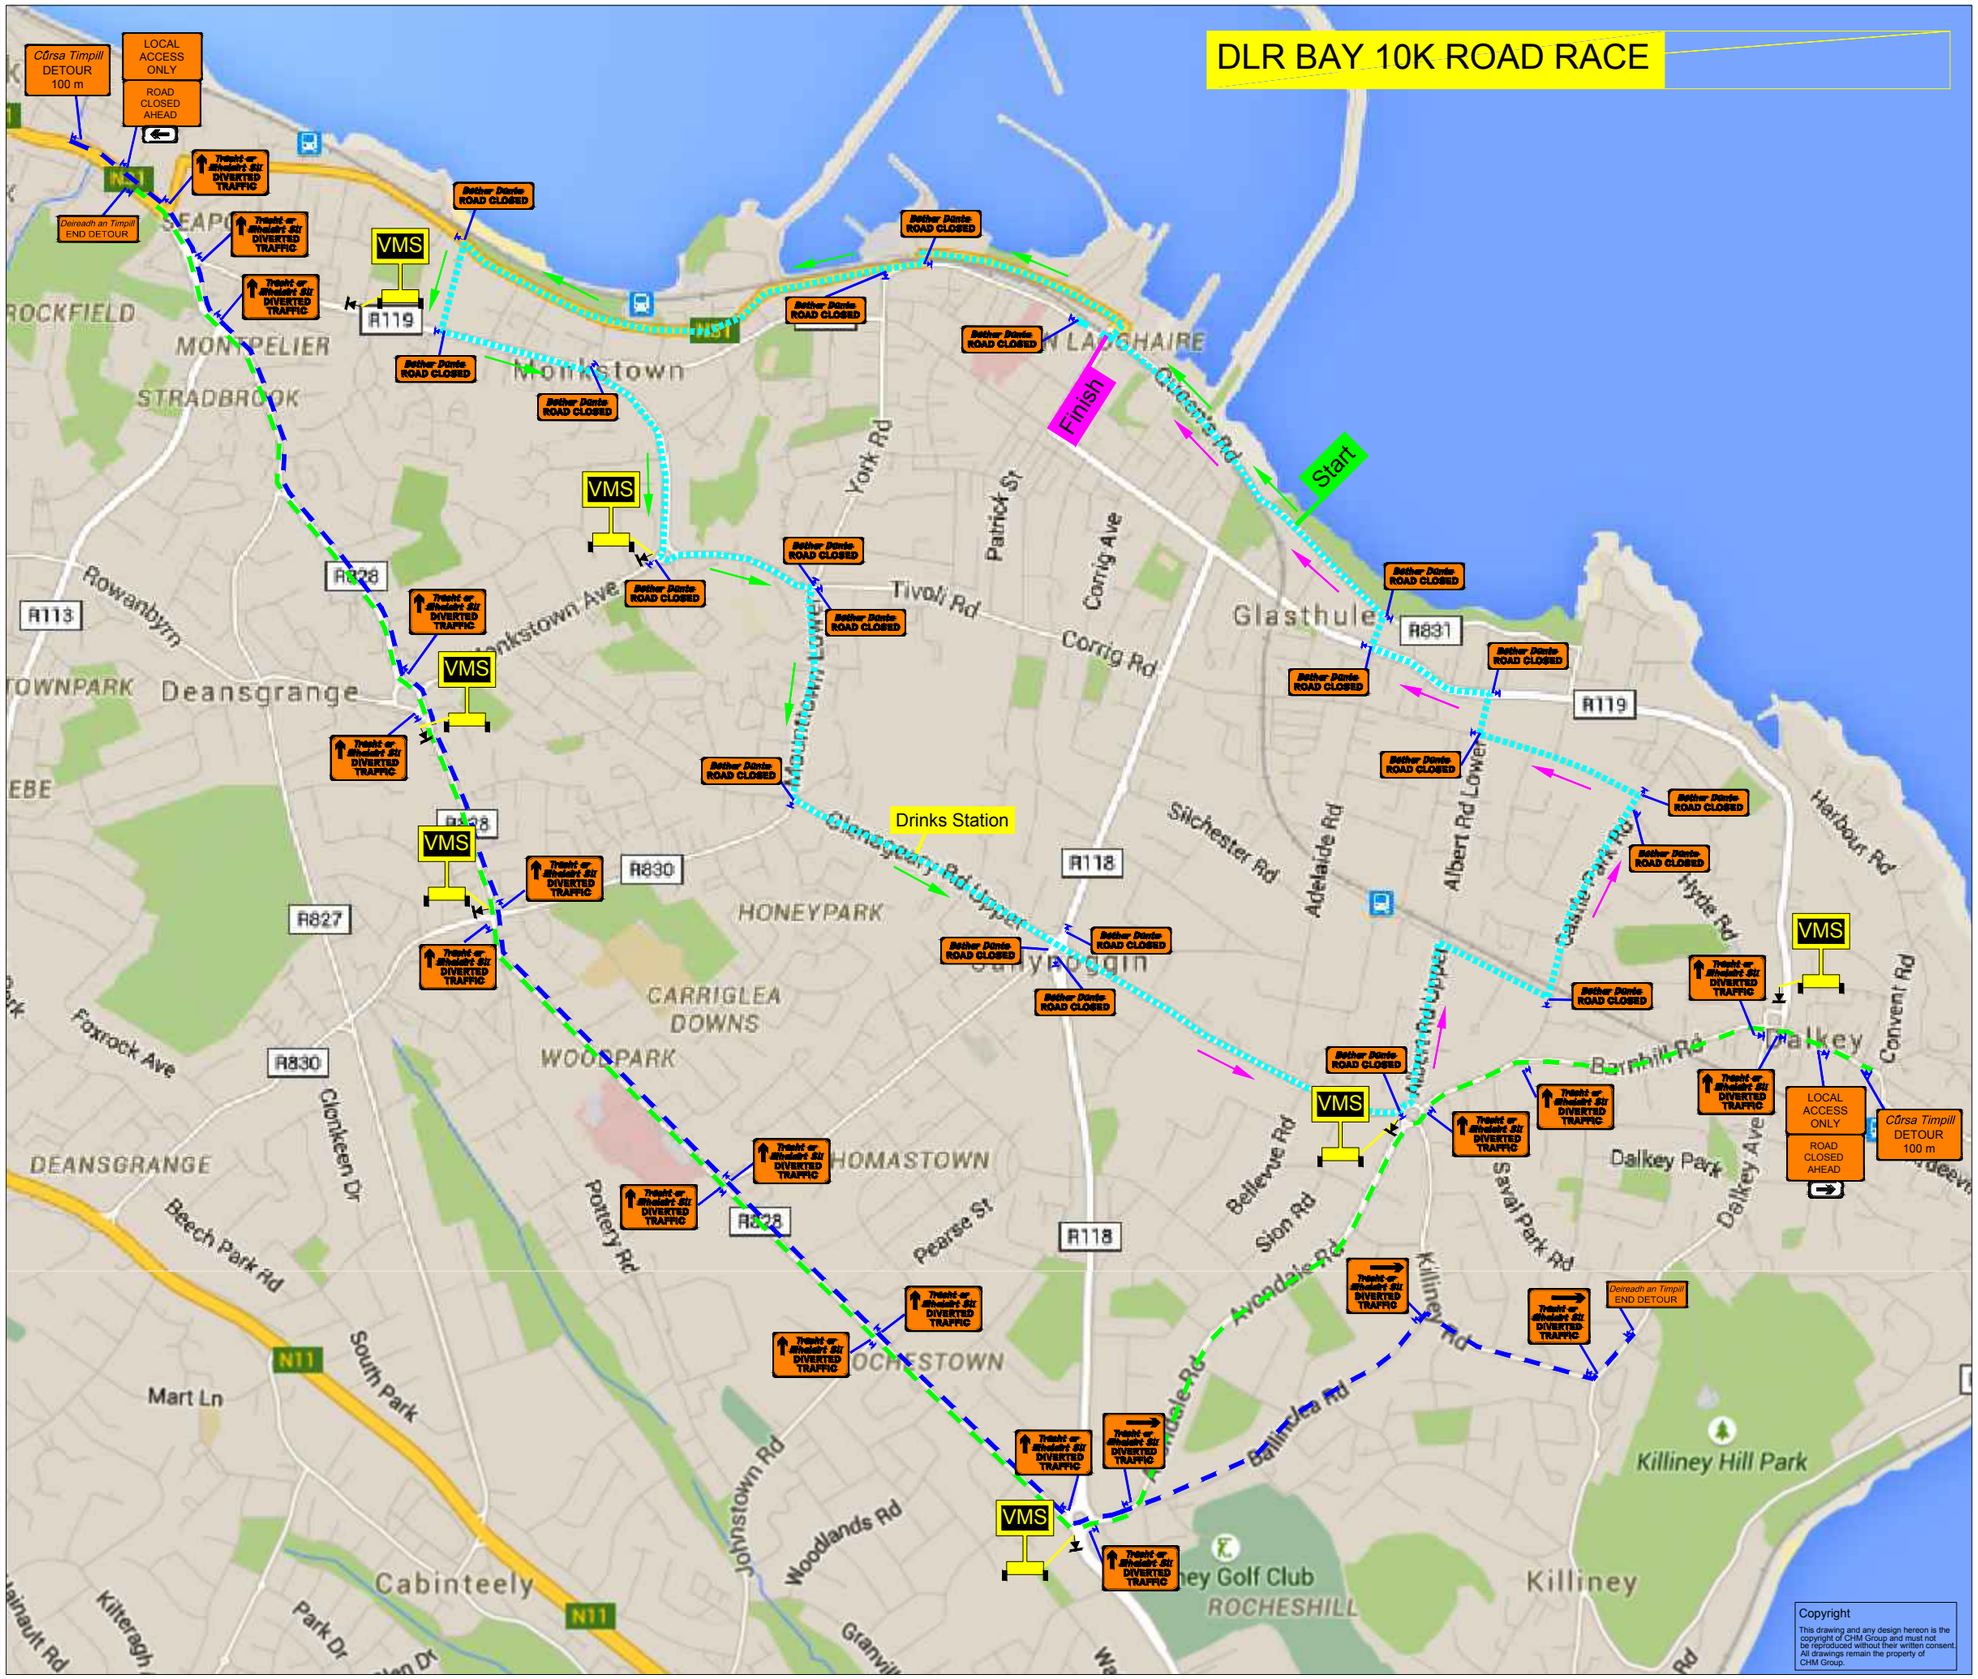

DESIGN PARAMETERS

ROAD LEVEL:	Level 2
ROADWORKS TYPE:	TYPE B
SPEED LIMIT:	60 km/h
TEMPORARY SIGNS	
SIGN VISIBILITY:	50m
NUMBER OF SIGNS:	3
ADVANCE SIGN SPACING:	25m
RATE OF TAPER	
TAPER AT LANE:	1 in 15
TAPER AT HARD SHOULDER:	1 in 10
TRANSITION LENGTH:	N/A
SAFETY ZONE	
LONGITUDINAL:	25m
LATERAL:	0.5m
MAXIMUM CONE SPACING	
AT TAPERS:	3m
LONGITUDINAL:	6m
LAMP SPACING DURING HOURS OF DARKNESS	
AT TAPERS:	START & END OF TAPER
LONGITUDINAL:	EVERY 2nd CONE
MINIMUM LANE WIDTH	
MIN LANE WIDTH:	3.0m
TRAFFIC MANAGEMENT SYSTEM	
METHOD:	Diversion

LEGEND:

- ROAD RACE
- DIVERSION
- ROAD CLOSED
- SIGN LOCATION
- VMS LOCATION

Lwr Ballymount Rd
Walkinstown
Dublin 12
Ireland

Tel: (01) 424 2070
Fax: (01) 450 0144
Email: info@chmltd.ie
Web: www.chmltd.ie

CHM Group

Client: FS EVENT MANAGEMENT SERVICES

Project: DLR BAY 10K ROAD RACE

Title: Traffic Management Plan
Proposed VMS Location and Diversion Routes

Director: NH	Proj. Man: DH	Checked: DH
Scale: N.T.S	Drawn by: TS	Date:

DRAWING No: EN 3962 - 000 - 001

Rev: 0