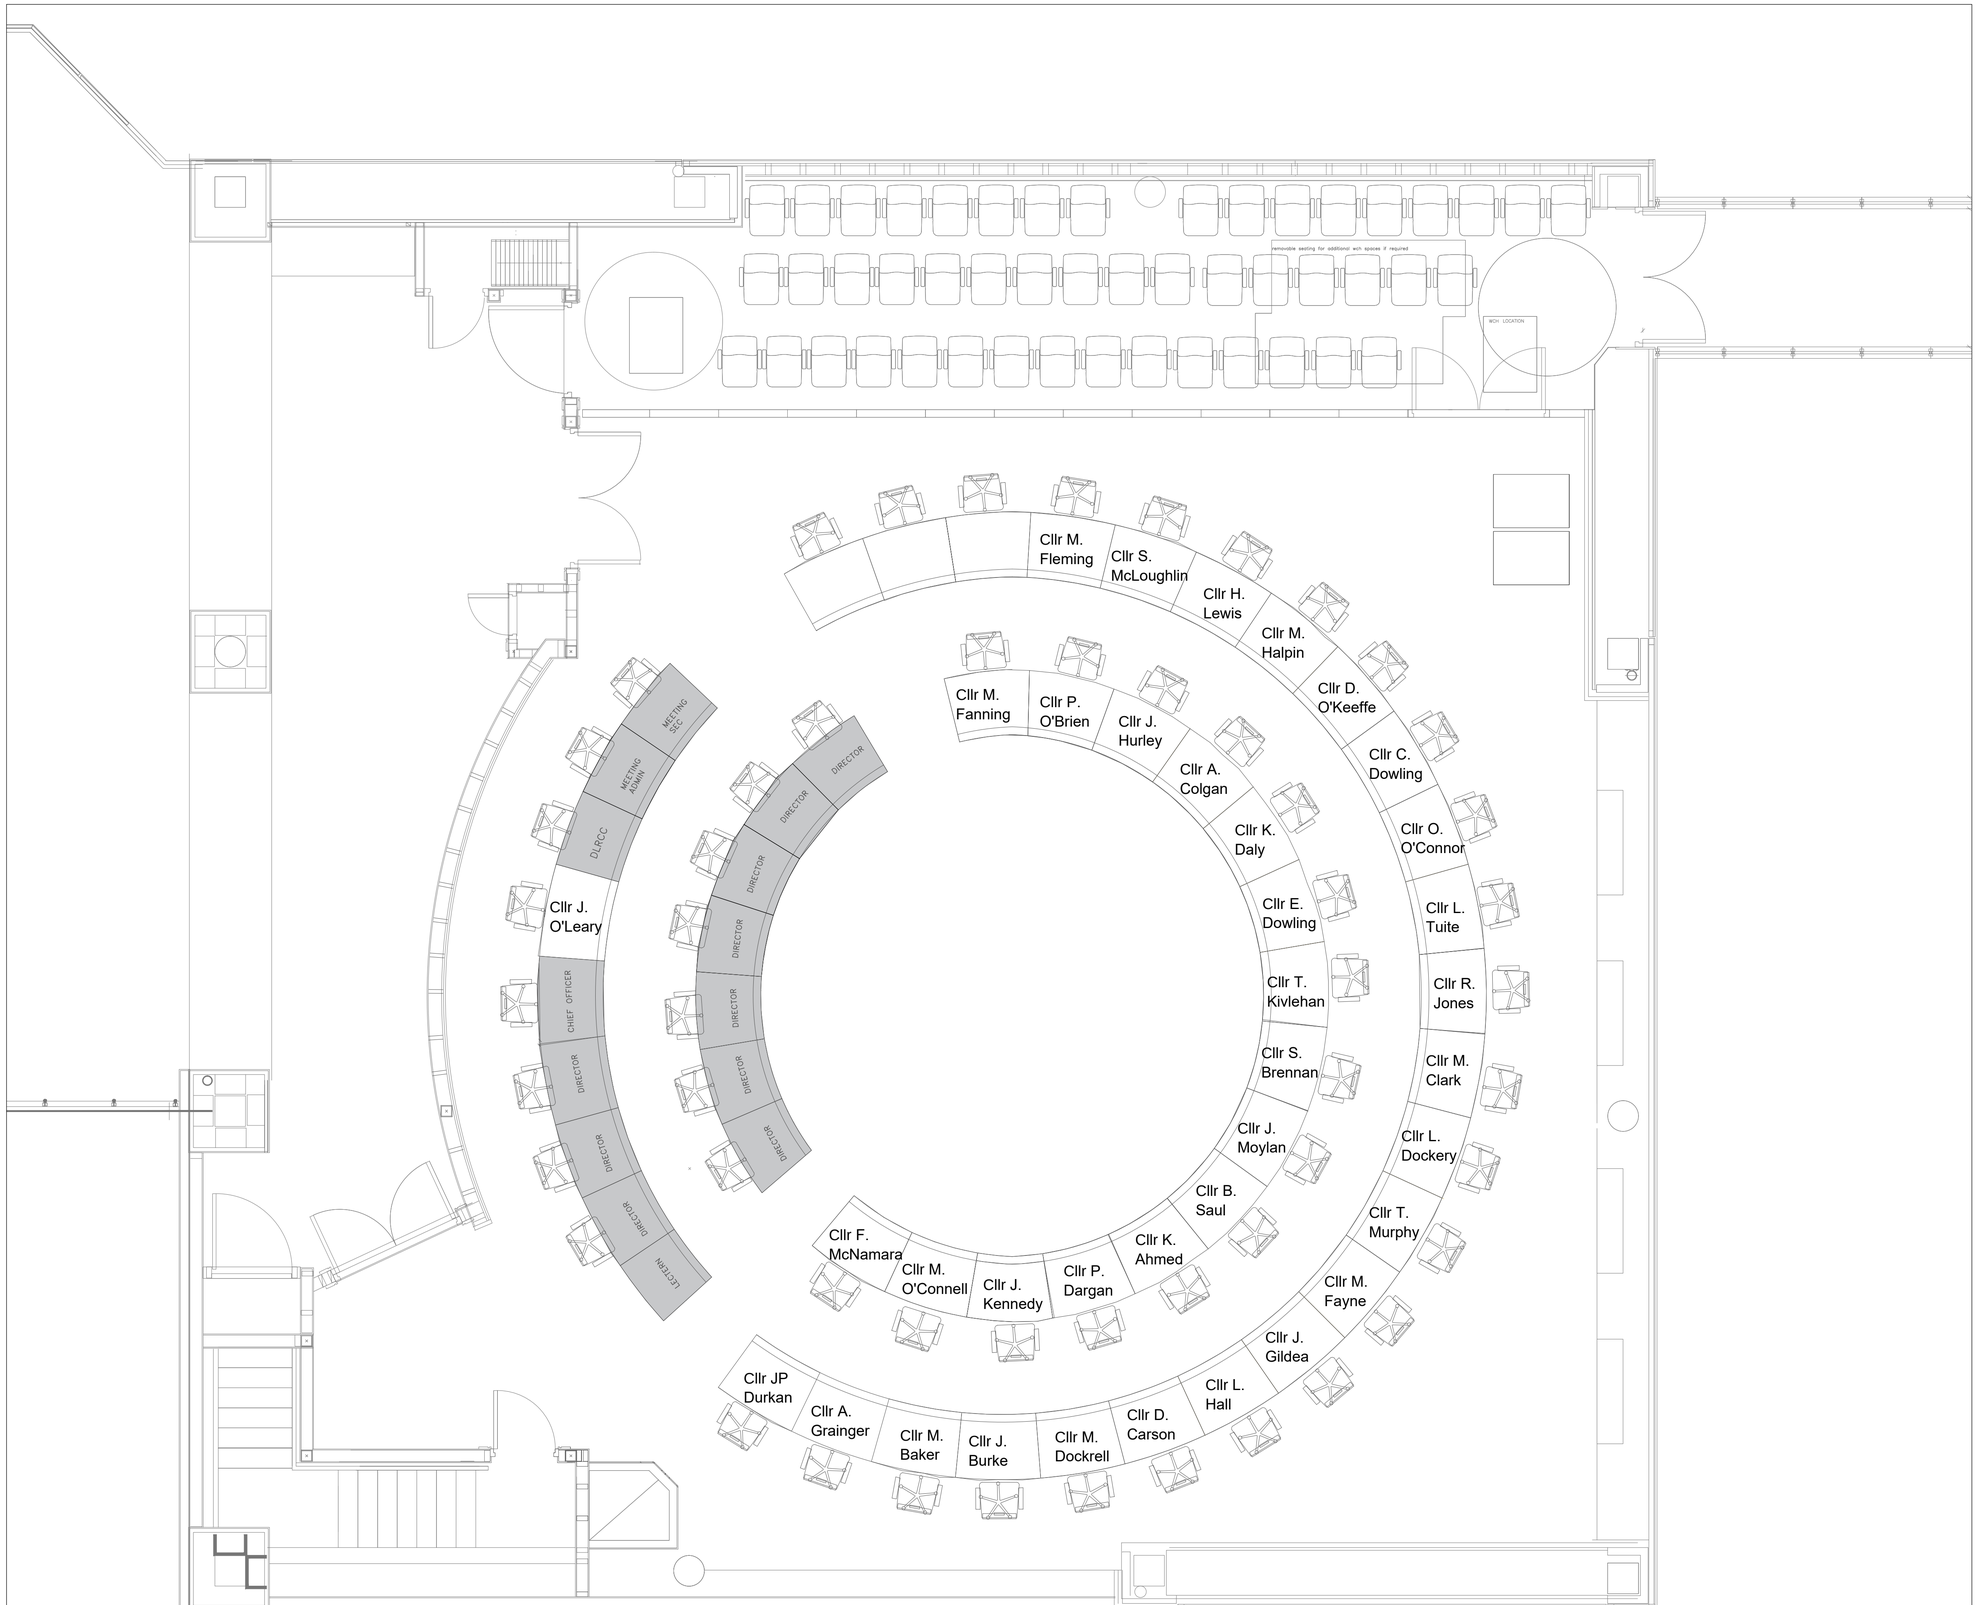

- FINE GAEL
- FIANNA FÁIL
- GREEN PARTY
- LABOUR
- INDEPENDENT
- PEOPLE BEFORE PROFIT
- OFFICIALS

Rev.	Date	Drawn	Description
A	28.05.2019	BD	2019 LOCAL ELECTIONS

dlr
Comhairle Contae County Council

TITLE: COUNCILLOR LAYOUT

COUNCIL CHAMBER - LEVEL 2

Scale - 1:50	Status - Election 2019
Date - 28.05.2019	CAD Ref -
Job No -	Drawing No - C 104 / Rev - A
Drn. BD / Chd.	

Architects Department
County Hall, Marine Road, Dun Laoghaire, Co. Dublin.
Phone (01) 2054700 Fax (01) 2300391