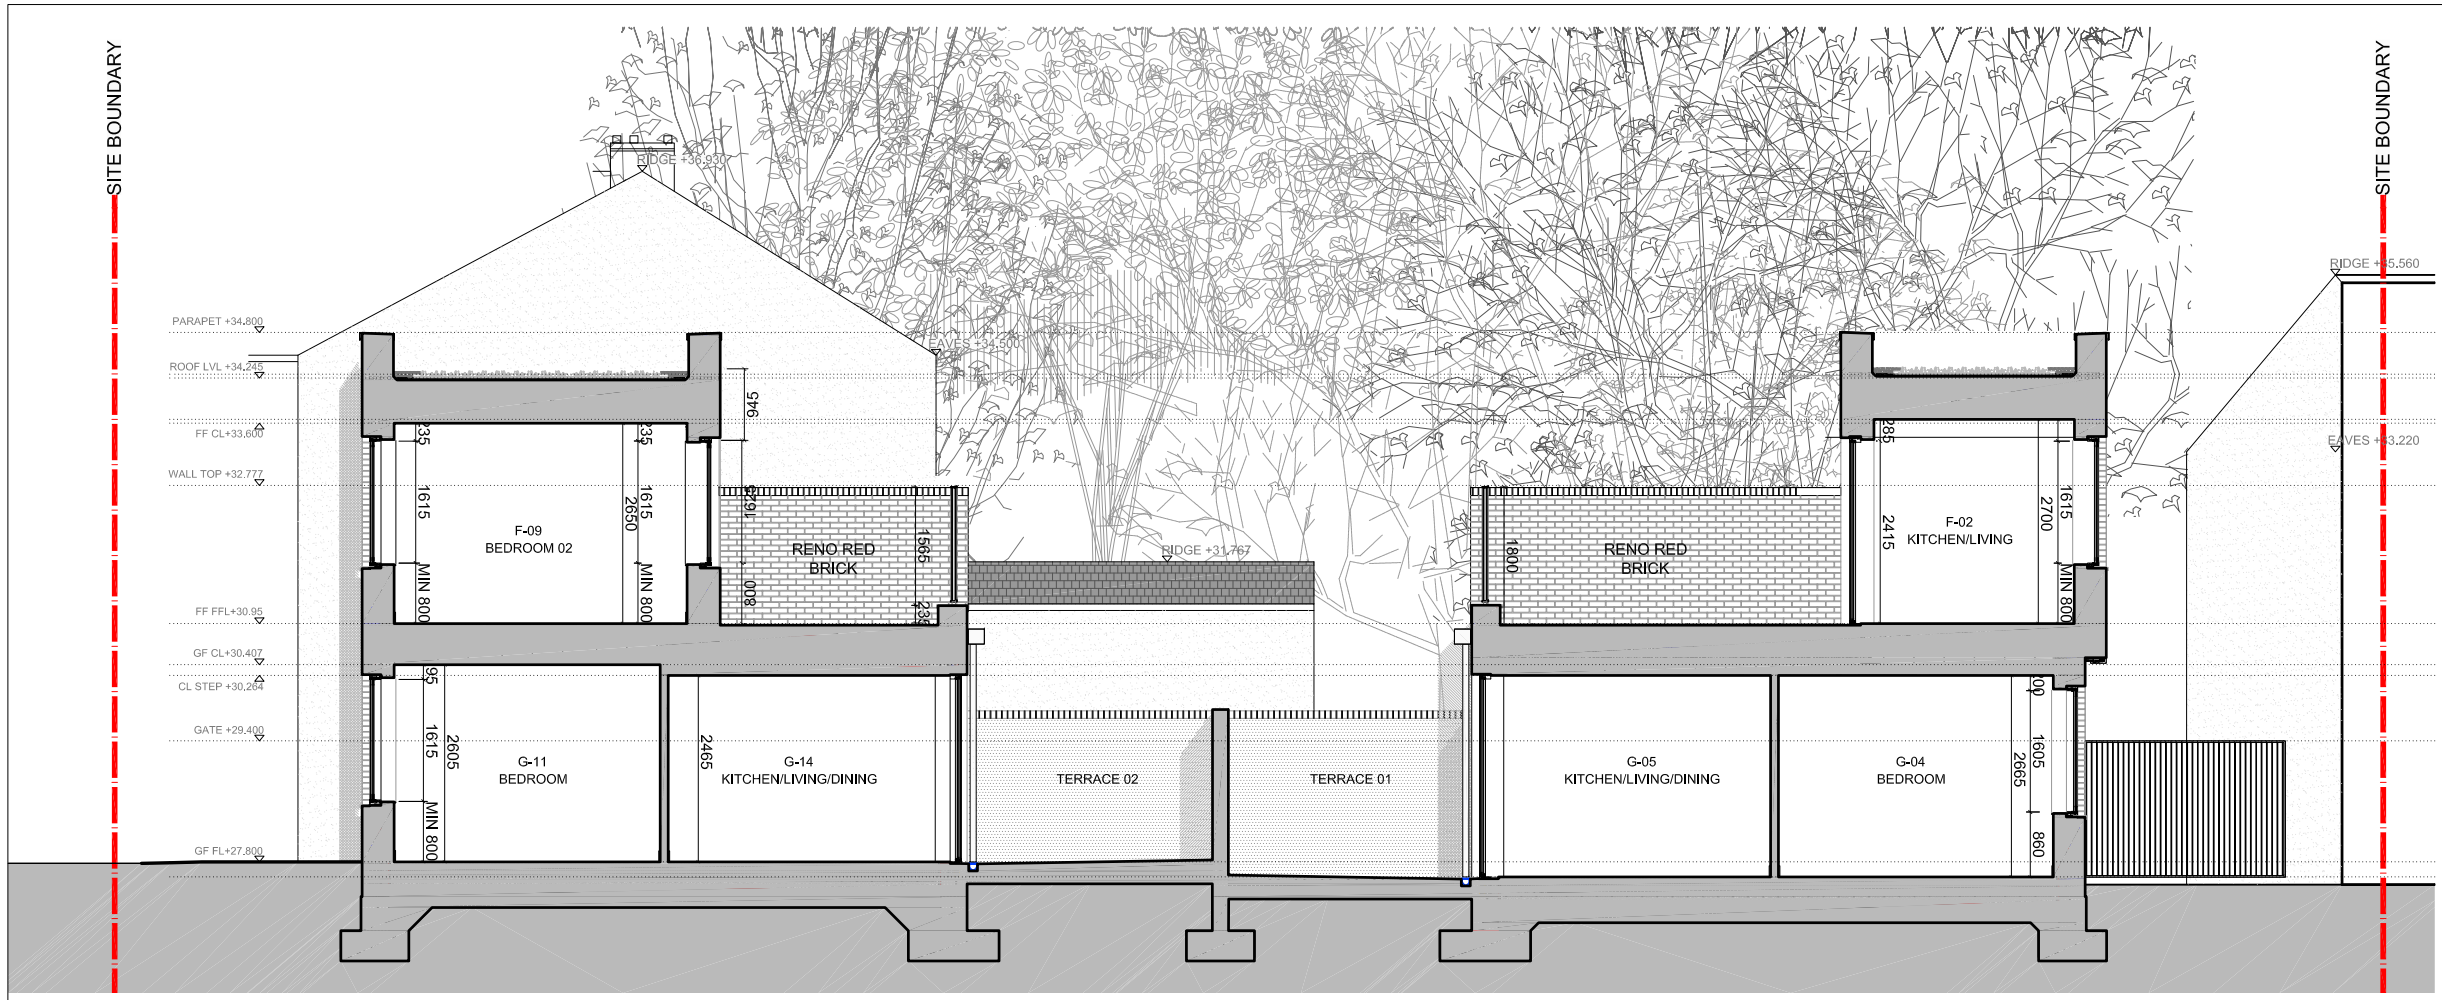

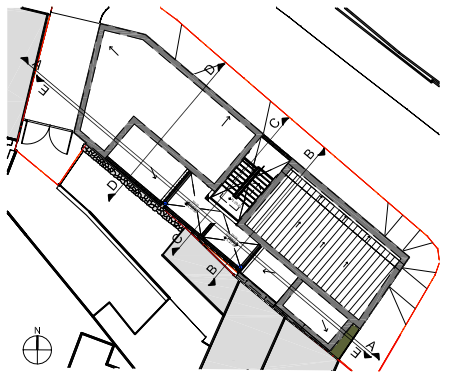

01 KEY PLAN
1:500 @ A3

LEGEND
SITE BOUNDARY

02 PROPOSED SECTION EE
1:100 @ A3

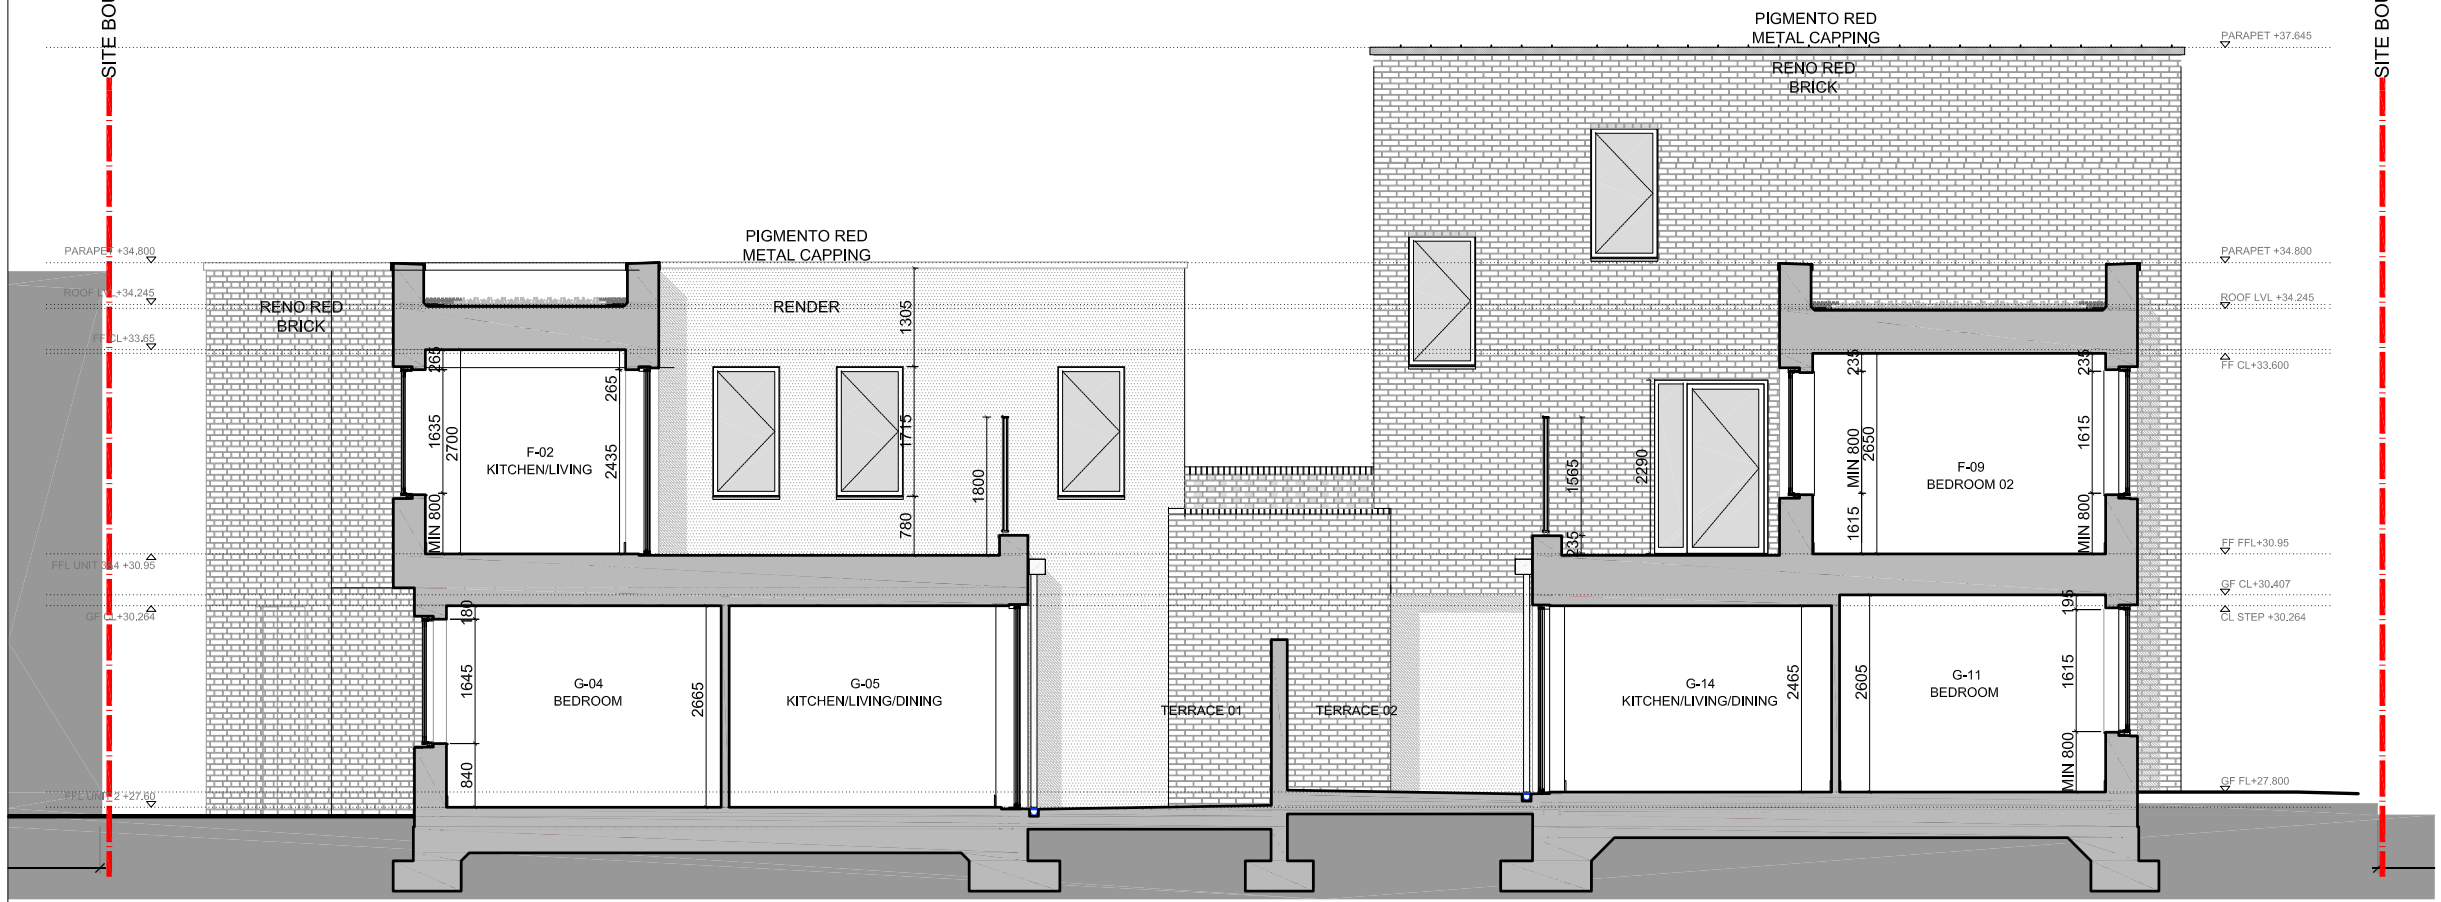

03 PROPOSED SECTION AA
1:100 @ A3

DO NOT SCALE FROM THIS DRAWING.WORK ONLY FROM FIGURED DIMENSIONS.
ALL ERRORS AND OMISSIONS TO BE REPORTED TO THE ARCHITECT.
THIS DRAWING TO BE READ IN CONJUNCTION WITH RELEVANT CONSULTANT'S DRAWINGS.

	date	rev

	date	rev

client DLR County Council
project 27 Patrick Street
drawing Proposed Section AA' + EE'
scale 1:100 @ A3

drawing no 2304 P-3.0
rev

aughey o' flaherty architects
west lane, dun laoghaire, dublin tel 01 6729932 e-mail info@aof.ie