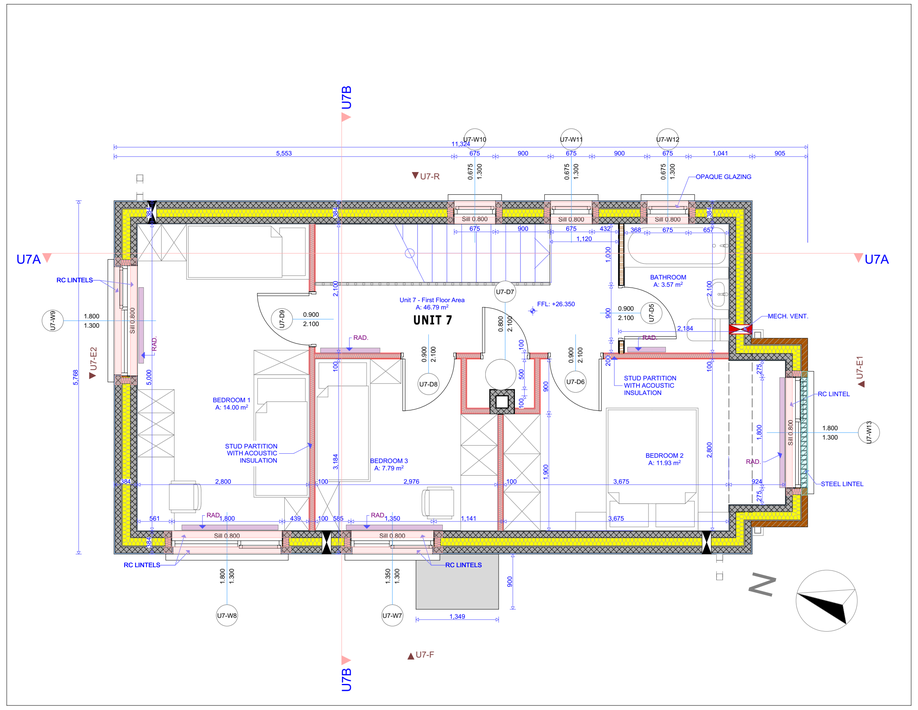

UNIT 7 - PROPOSED FIRST FLOOR PLAN 1:50

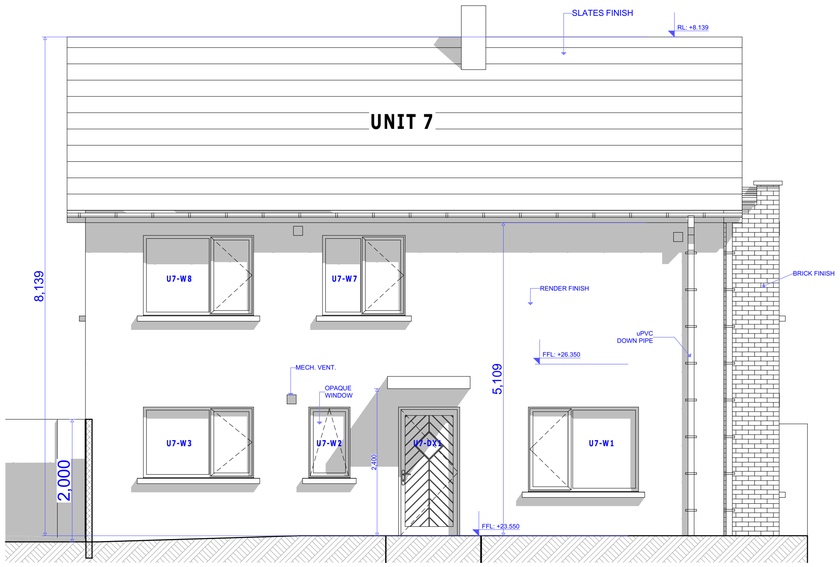

UNIT 7 - PROPOSED FRONT ELEVATION 1:50

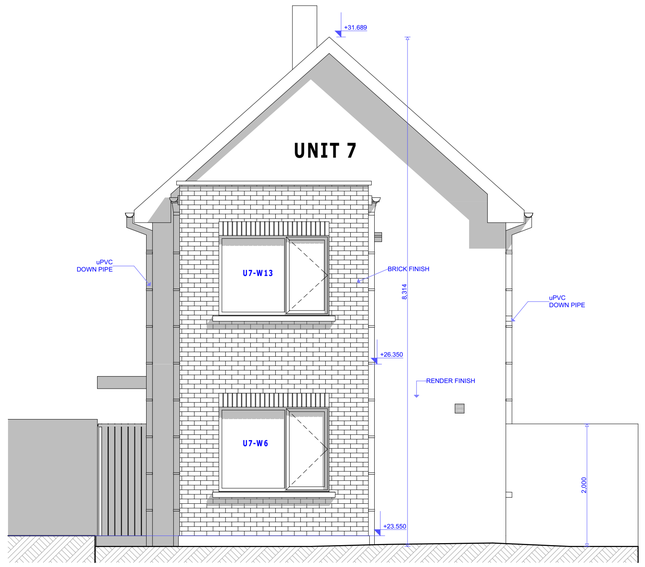

UNIT 7 - PROPOSED GABLE ELEVATION FACING SOUTH 1:50

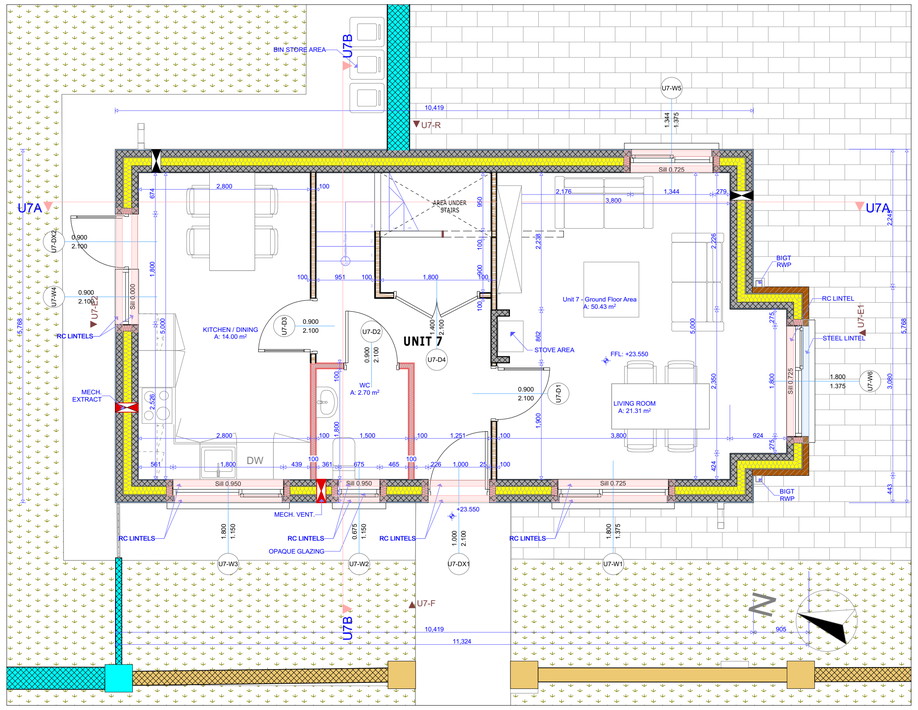

UNIT 7 - PROPOSED GROUND FLOOR PLAN 1:50

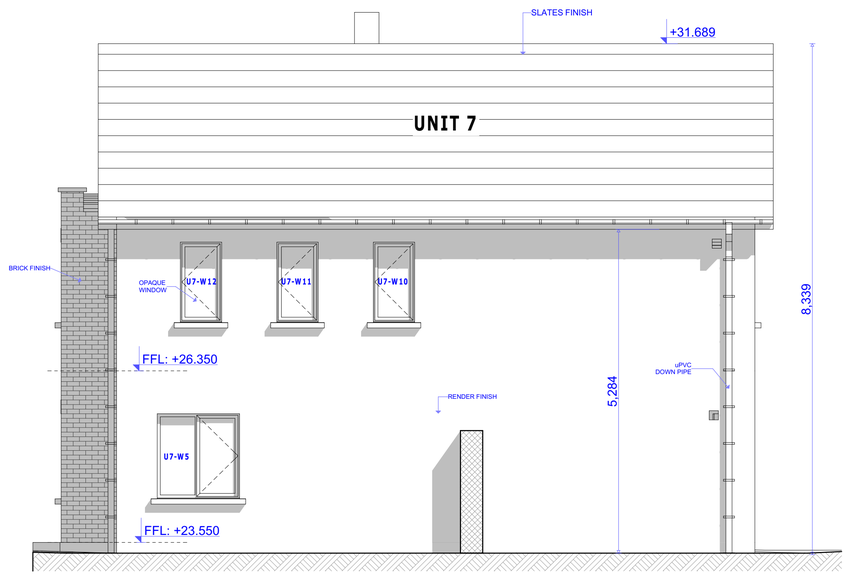

UNIT 7 - PROPOSED REAR ELEVATION 1:50

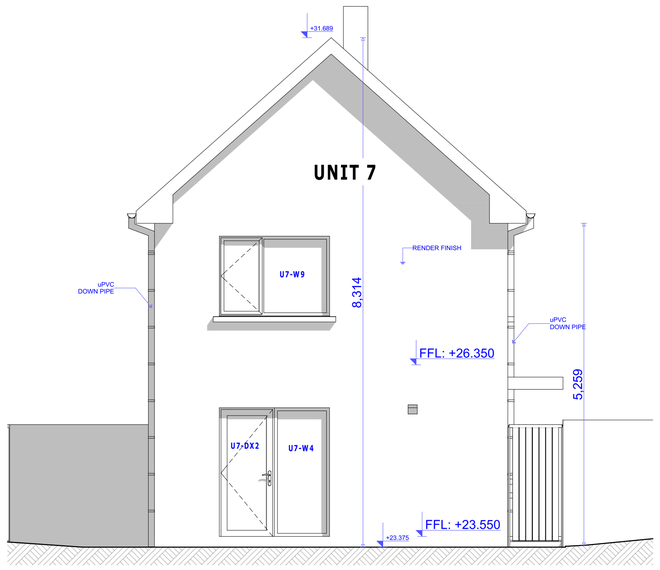

UNIT 7 - PROPOSED GABLE ELEVATION FACING NORTH 1:50

UNIT 7 - FLOOR PLANS & ELEVATIONS

DO NOT SCALE FROM THIS DRAWING.WORK ONLY FROM FIGURED DIMENSIONS.

ALL ERRORS AND OMISSIONS TO BE REPORTED TO THE ARCHITECT.

THIS DRAWING TO BE READ IN CONJUNCTION WITH RELEVANT CONSULTANT'S DRAWINGS.

THESE PROPOSALS ARE SUBJECT TO PLANNING AND AND BUILDING CONTROL RESTRAINTS

STA	DATE	REV
	/ /	/ N
	/ /	/ M
	/ /	/ L
	/ /	/ K
	/ /	/ J
	/ /	/ I
	/ /	/ H

STA	DATE	REV
	/ /	/ G
	/ /	/ F
	/ /	/ E
	/ /	/ D
	/ /	/ C
	/ /	/ B
	/ /	/ A

179A PUBLICATION

Colin Galavan & Associates Architects
8 Cumberland Street, Dun Laoghaire, Co. Dublin. A96 N6E4
Tel: 086 815 6623 e-mail: colingalavan@gmail.com

CLIENT: DLRCOCO	JOB: OLD CONNAUGHT TAU	JOB No: 701	DATE: 26th April 2024/24
SITE: Old Connaught Avunue Bray, Co. Dublin.	DRAWING: UNIT 7 - PROPOSED FLOOR PLANS & ELEVATIONS	DRG No: 179A/8.1	
		SCALE: as shown	PRINT FORMAT: A1