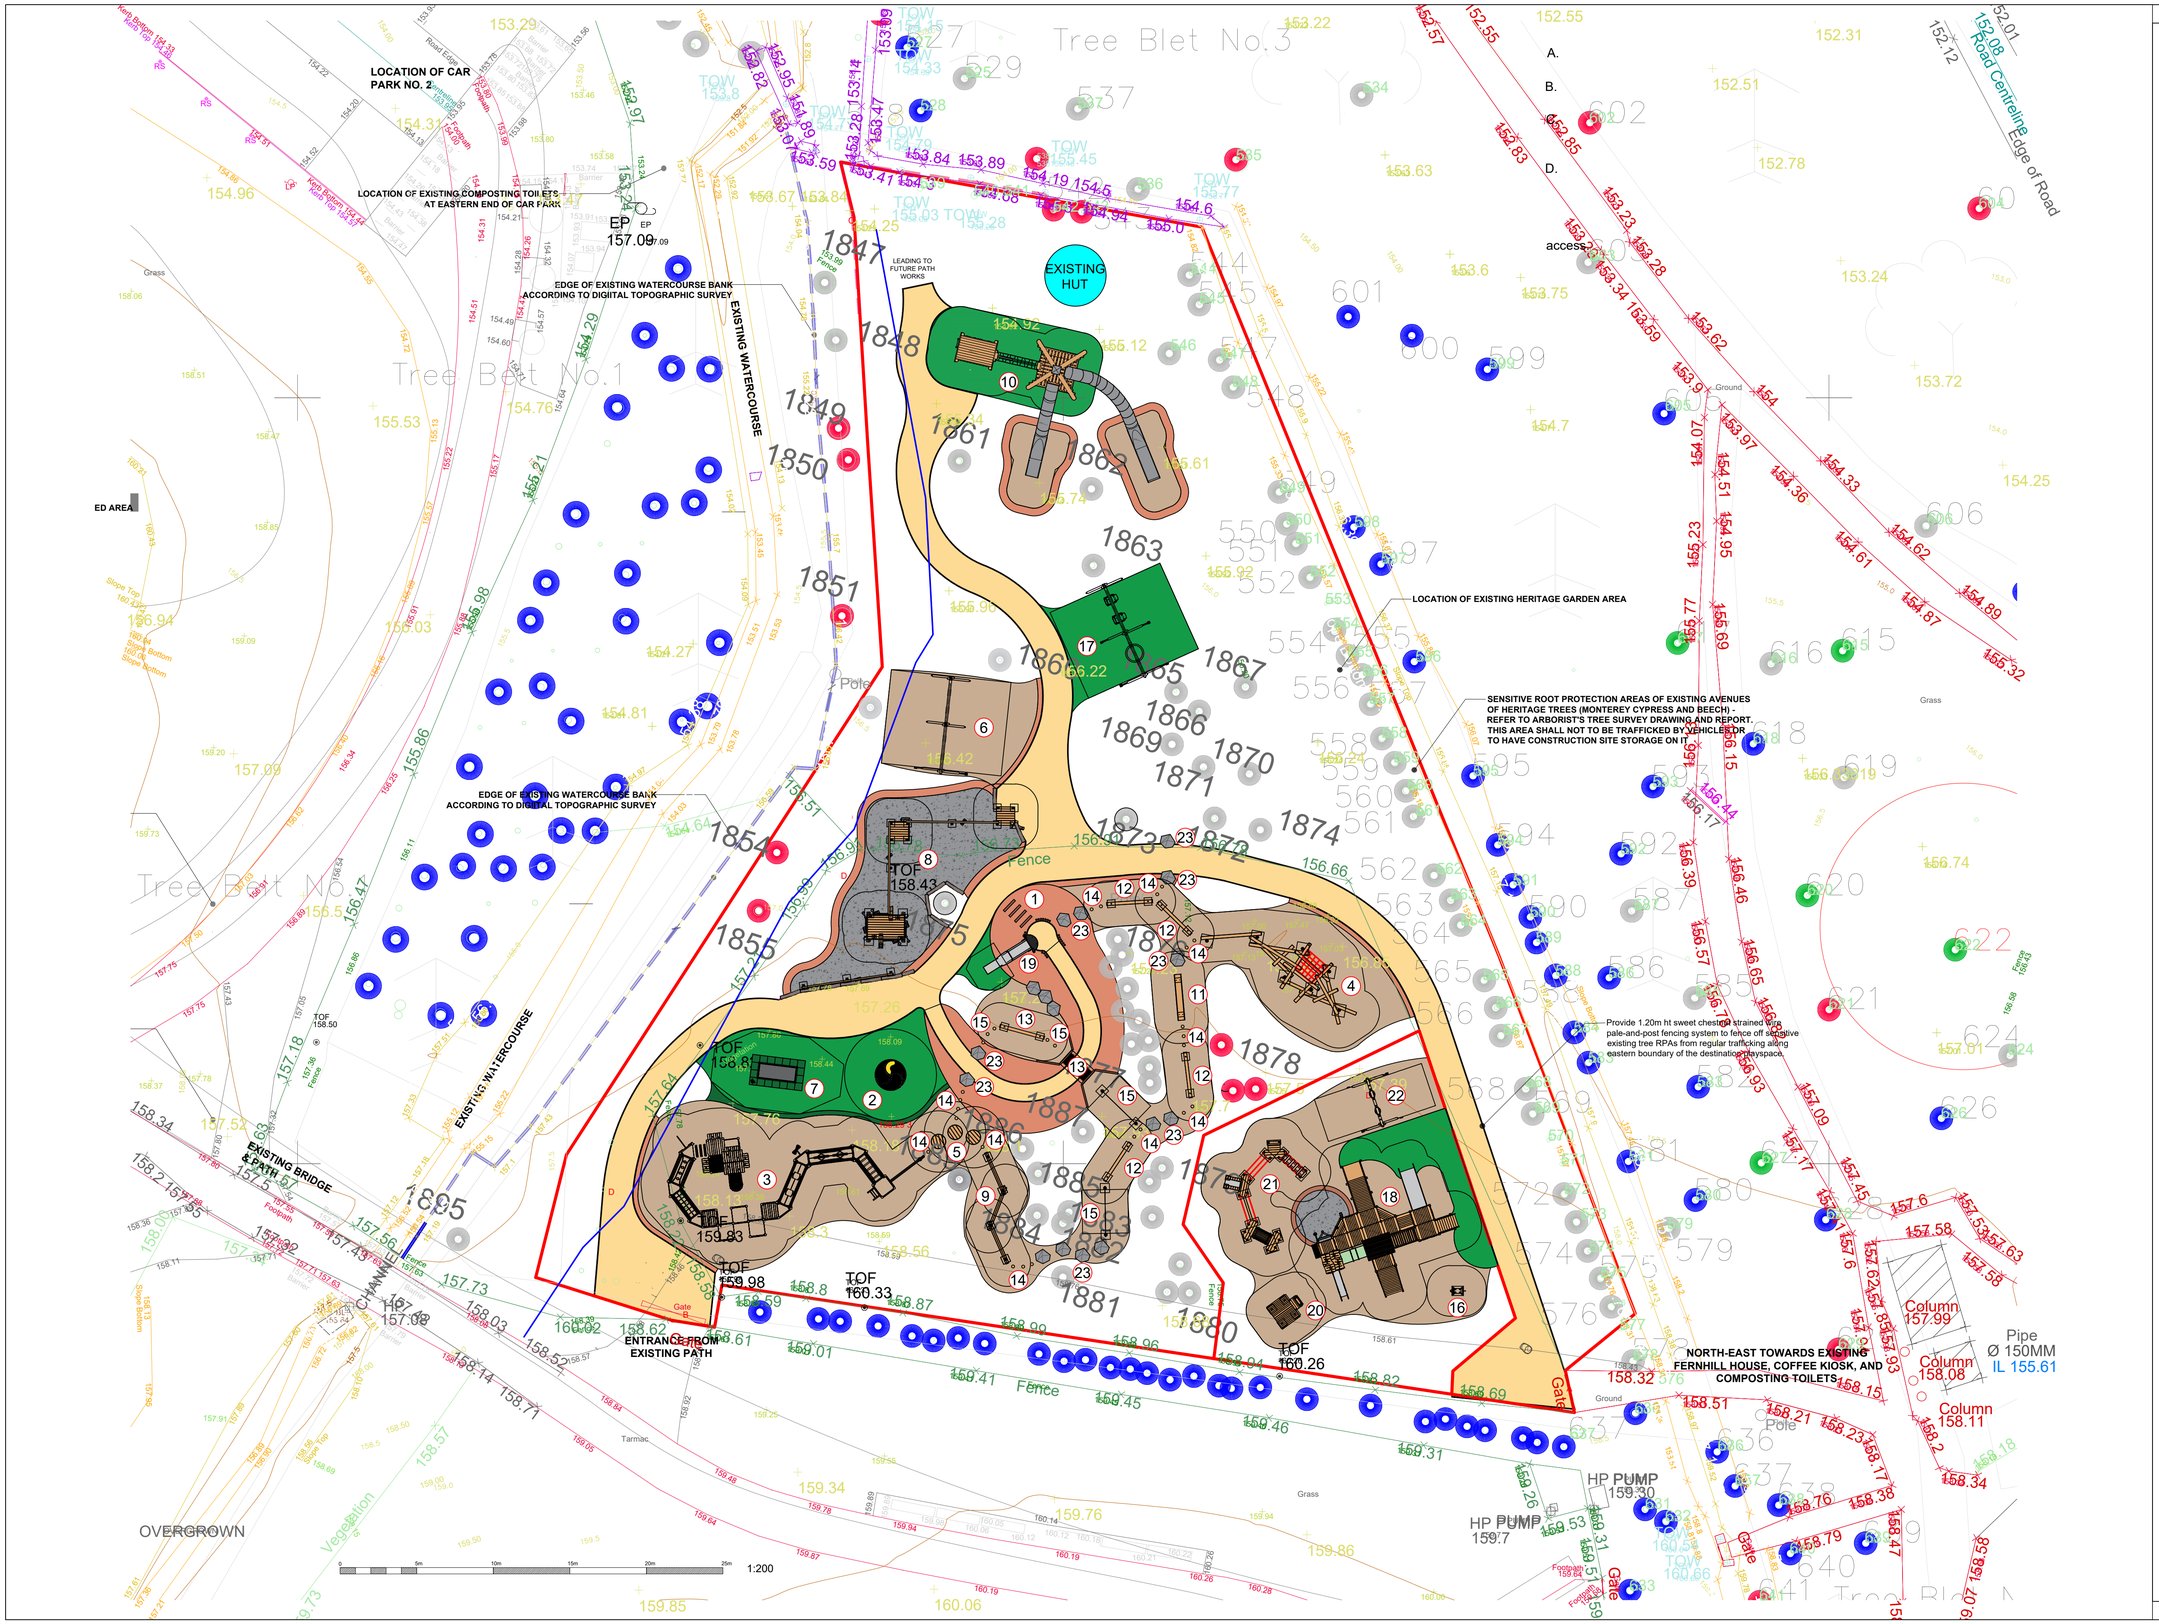

GENERAL NOTES

EQUIPMENT

1. LOG CLAMBER
2. INCLUSIVE ORBIT
3. TRAIL TOWER
4. CLIMBING STRUCTURE 18
5. JUMPING DISC - 3 NO.
6. 2 BAY SWING WITH 4 NO. FLAT SEATS
7. ABILITY WHEELCHAIR TRAMPOLINE
8. BUILDING SITE 09
9. TRIPLE BALANCE BEAM
10. MODIFIED PYRAMID TOWER
11. TOTTER BEAM - 1 NO.
12. STRAIGHT BALANCE BEAM - 4 NO.
13. UNDERGROUND TUNNEL
14. STEPPING POSTS - 27 NO.
15. BALANCING ROPE - 2 NO.
16. DROIMEANN HERD WOBBLY CALF - 1 NO.
17. 2 BAY SWING WITH 2 NO. INCLUSIVE BUCKET SEATS AND 1 NO. BASKET SEAT
18. INCLUSIVE TODDLER UNIT
19. EMBANKMENT SLIDE 1.3MH
20. PLAYING HOUSE ON STILTS
21. TOTTER TRAIL TYPE 01
22. TODDLER SWINGS
23. BOULDERS - 16 NO.

SURFACING KEY

- WOOD CHIP
- BONDED RUBBER MULCH
- GOLDEN GRAVEL
- PEA GRAVEL
- ROUNDED EARTH BUND TO RETAIN LIASS

NO.	REVISION/ISSUE	DATE
A	LAYOUT & EQUIP	17/01
B	LAYOUT & EQUIP	18/02
C	LAYOUT & EQUIP	18/03
D	LAYOUT & EQUIP	10/04

FIRM NAME AND ADDRESS

Hawthorn Heights Ltd.

Est. 1995

75 Craigbrack Road,
Eglinton,
Derry,
BT47 3BE

T: 028 718 14816
M: 078 011 05642
E: admin@hawthornheights.co.uk

PROJECT NAME AND ADDRESS

FERNHILL DESTINATION PLAY SPACE,
ENNISKERRY ROAD,
NEWTOWN LITTLE,
STEPASIDE,
CO. DUBLIN

PROJECT NO. 7310 - REV D	SHEET 01 - PRINCIPAL PLAY SPACE MASTERPLAN
DATE: 10/04/2025	
SCALE: 1:200 @ A1	DRAWN BY: C. FARREN